THIS DRAWING IS UNPUBLISHED. RELEASED FOR PUBLICATION , .
© COPYRIGHT By – ALL RIGHTS RESERVED.

REVISIONS
変更

| P | LTR | DESCRIPTION | DATE | DWN | APVD |
|---|---|---|---|---|---|
| | B2 | REVISED(ECR-16-011887) | 08SEP16 | T.Q | W.H |

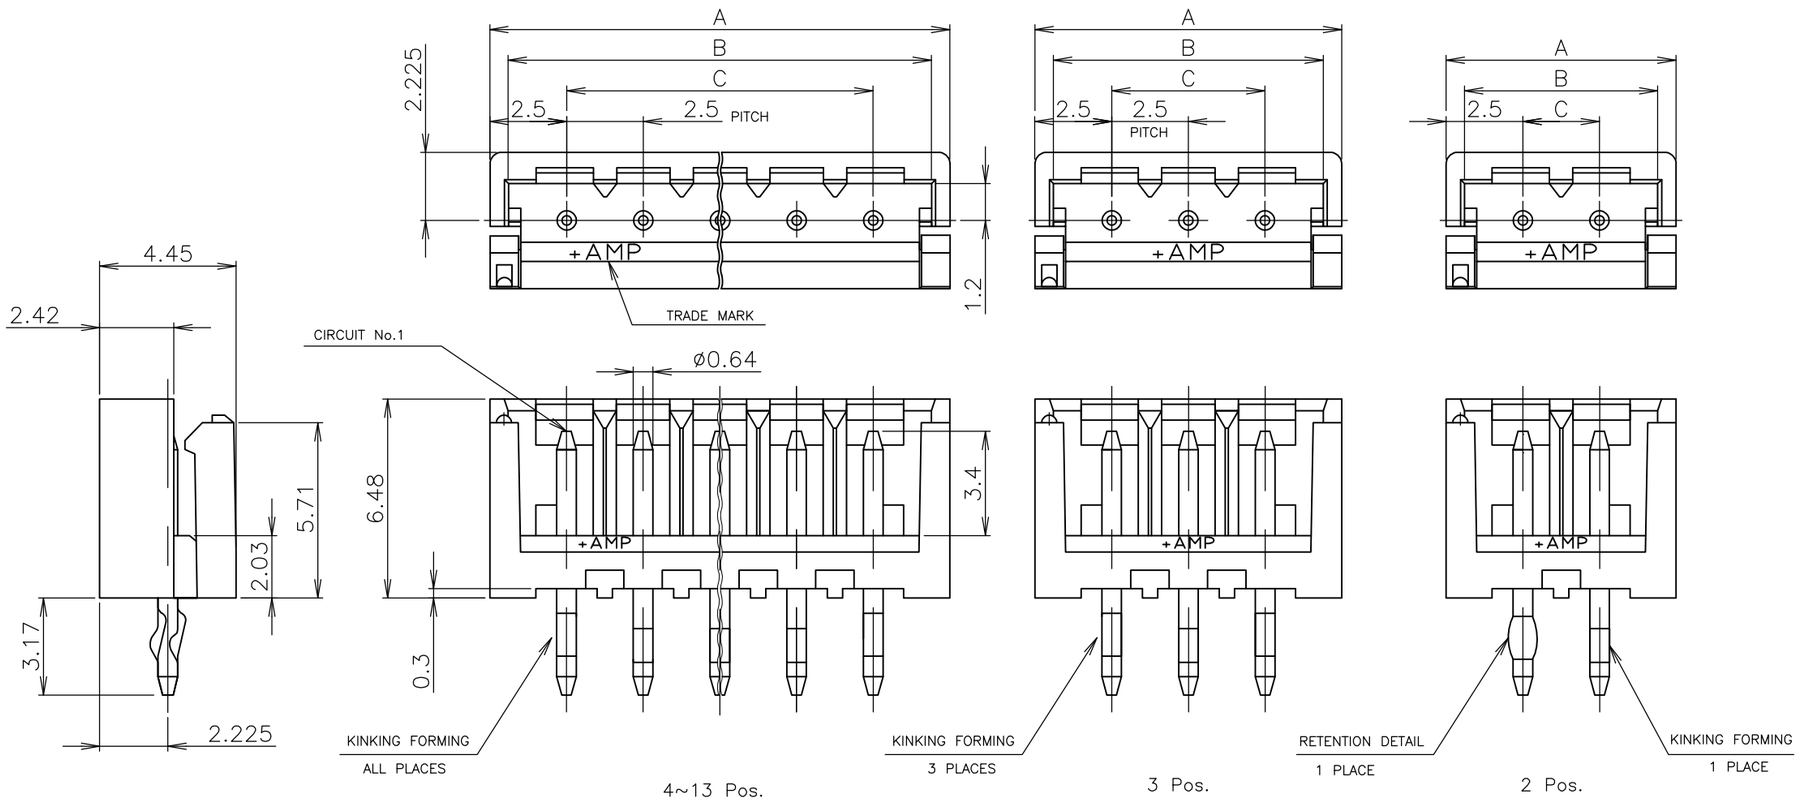


4~13 Pos. 3 Pos. 2 Pos.

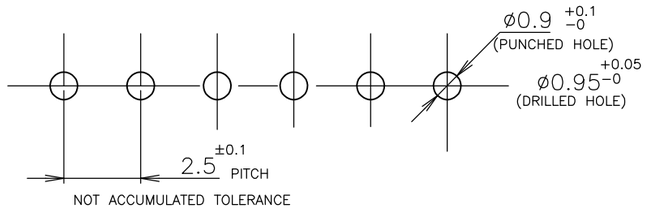


RECOMMENDABLE P.C.BOARD LAYOUT
(B.C.B THK:1.0~1.6)

NOTES;
1. MATERIAL : HOUSING – 66NYLON GF (UL94V-0)
POST – PRE-TIN BRASS
2. PRODUCT SPEC : 108-5385
3. MATING COUNTER PART NUMBER : P/N 177534

| | COLOR | C | B | A | Pos. | PART No. |
|---|---|---|---|---|---|---|
| | BLACK | 30.0 | 34.2 | 35.0 | 13 | 3-917500-3 |
| | | 27.5 | 31.7 | 32.5 | 12 | 3-917500-2 |
| | | 25.0 | 29.2 | 30.0 | 11 | 3-917500-1 |
| | | 22.5 | 26.7 | 27.5 | 10 | 3-917500-0 |
| | | 20.0 | 24.2 | 25.0 | 9 | 2-917500-9 |
| | | 17.5 | 21.7 | 22.5 | 8 | 2-917500-8 |
| | | 15.0 | 19.2 | 20.0 | 7 | 2-917500-7 |
| | | 12.5 | 16.7 | 17.5 | 6 | 2-917500-6 |
| | | 10.0 | 14.2 | 15.0 | 5 | 2-917500-5 |
| | | 7.5 | 11.7 | 12.5 | 4 | 2-917500-4 |
| | | 5.0 | 9.2 | 10.0 | 3 | 2-917500-3 |
| | | 2.5 | 6.7 | 7.5 | 2 | 2-917500-2 |
| | NATURAL | 30.0 | 34.2 | 35.0 | 13 | 1-917500-3 |
| | | 27.5 | 31.7 | 32.5 | 12 | 1-917500-2 |
| | | 25.0 | 29.2 | 30.0 | 11 | 1-917500-1 |
| | | 22.5 | 26.7 | 27.5 | 10 | 1-917500-0 |
| | | 20.0 | 24.2 | 25.0 | 9 | 917500-9 |
| | | 17.5 | 21.7 | 22.5 | 8 | 917500-8 |
| OBSOLETE | | ~~15.0~~ | ~~19.2~~ | ~~20.0~~ | ~~7~~ | ~~917500-7~~ |
| OBSOLETE | | ~~12.5~~ | ~~16.7~~ | ~~17.5~~ | ~~6~~ | ~~917500-6~~ |
| OBSOLETE | | ~~10.0~~ | ~~14.2~~ | ~~15.0~~ | ~~5~~ | ~~917500-5~~ |
| OBSOLETE | | ~~7.5~~ | ~~11.7~~ | ~~12.5~~ | ~~4~~ | ~~917500-4~~ |
| OBSOLETE | | ~~5.0~~ | ~~9.2~~ | ~~10.0~~ | ~~3~~ | ~~917500-3~~ |
| OBSOLETE | | ~~2.5~~ | ~~6.7~~ | ~~7.5~~ | ~~2~~ | ~~917500-2~~ |

THIS DRAWING IS A CONTROLLED DOCUMENT.

DIMENSIONS: 単位： 耗 mm

TOLERANCES UNLESS OTHERWISE SPECIFIED: 一般公差
~~0 PLC~~ ± 0-10mm: ±0.2
~~1 PLC~~ ± 10-30mm: ±0.25
~~2 PLC~~ ± 30-99mm: ±0.3
~~3 PLC~~ ± Angle: ±3°
~~4 PLC~~ ±
~~ANGLES~~ ±

MATERIAL 材料: SEE NOTE 1
FINISH 仕上: SEE NOTE

DWN A.ONO 07DEC94
CHK S.KUBOUCHI 07DEC94
APVD S.KUBOUCHI 07DEC94
PRODUCT SPEC 製品規格: SEE NOTE 2
APPLICATION SPEC 取付適用規格:
WEIGHT: 0.000000
CUSTOMER DRAWING

TE Connectivity

NAME 名称: GF POST HDR ASSEMBLY
2.5mm PITCH METRIC INTERCONNECT SYSTEM
–

| SIZE | CAGE CODE | DRAWING NO 番号 | RESTRICTED TO |
|---|---|---|---|
| A3 | 00779 | C-917500 | – |

SCALE 尺度 5:1 SHEET 1 OF 1 REV B2